REVISIONS				
ZONE	REV.	DESCRIPTION	DATE	APPROVED
	A	INITIAL RELEASE	10/22/15	MSC
	B	ADDED SECTION VIEW A-A	8/18/16	MSC

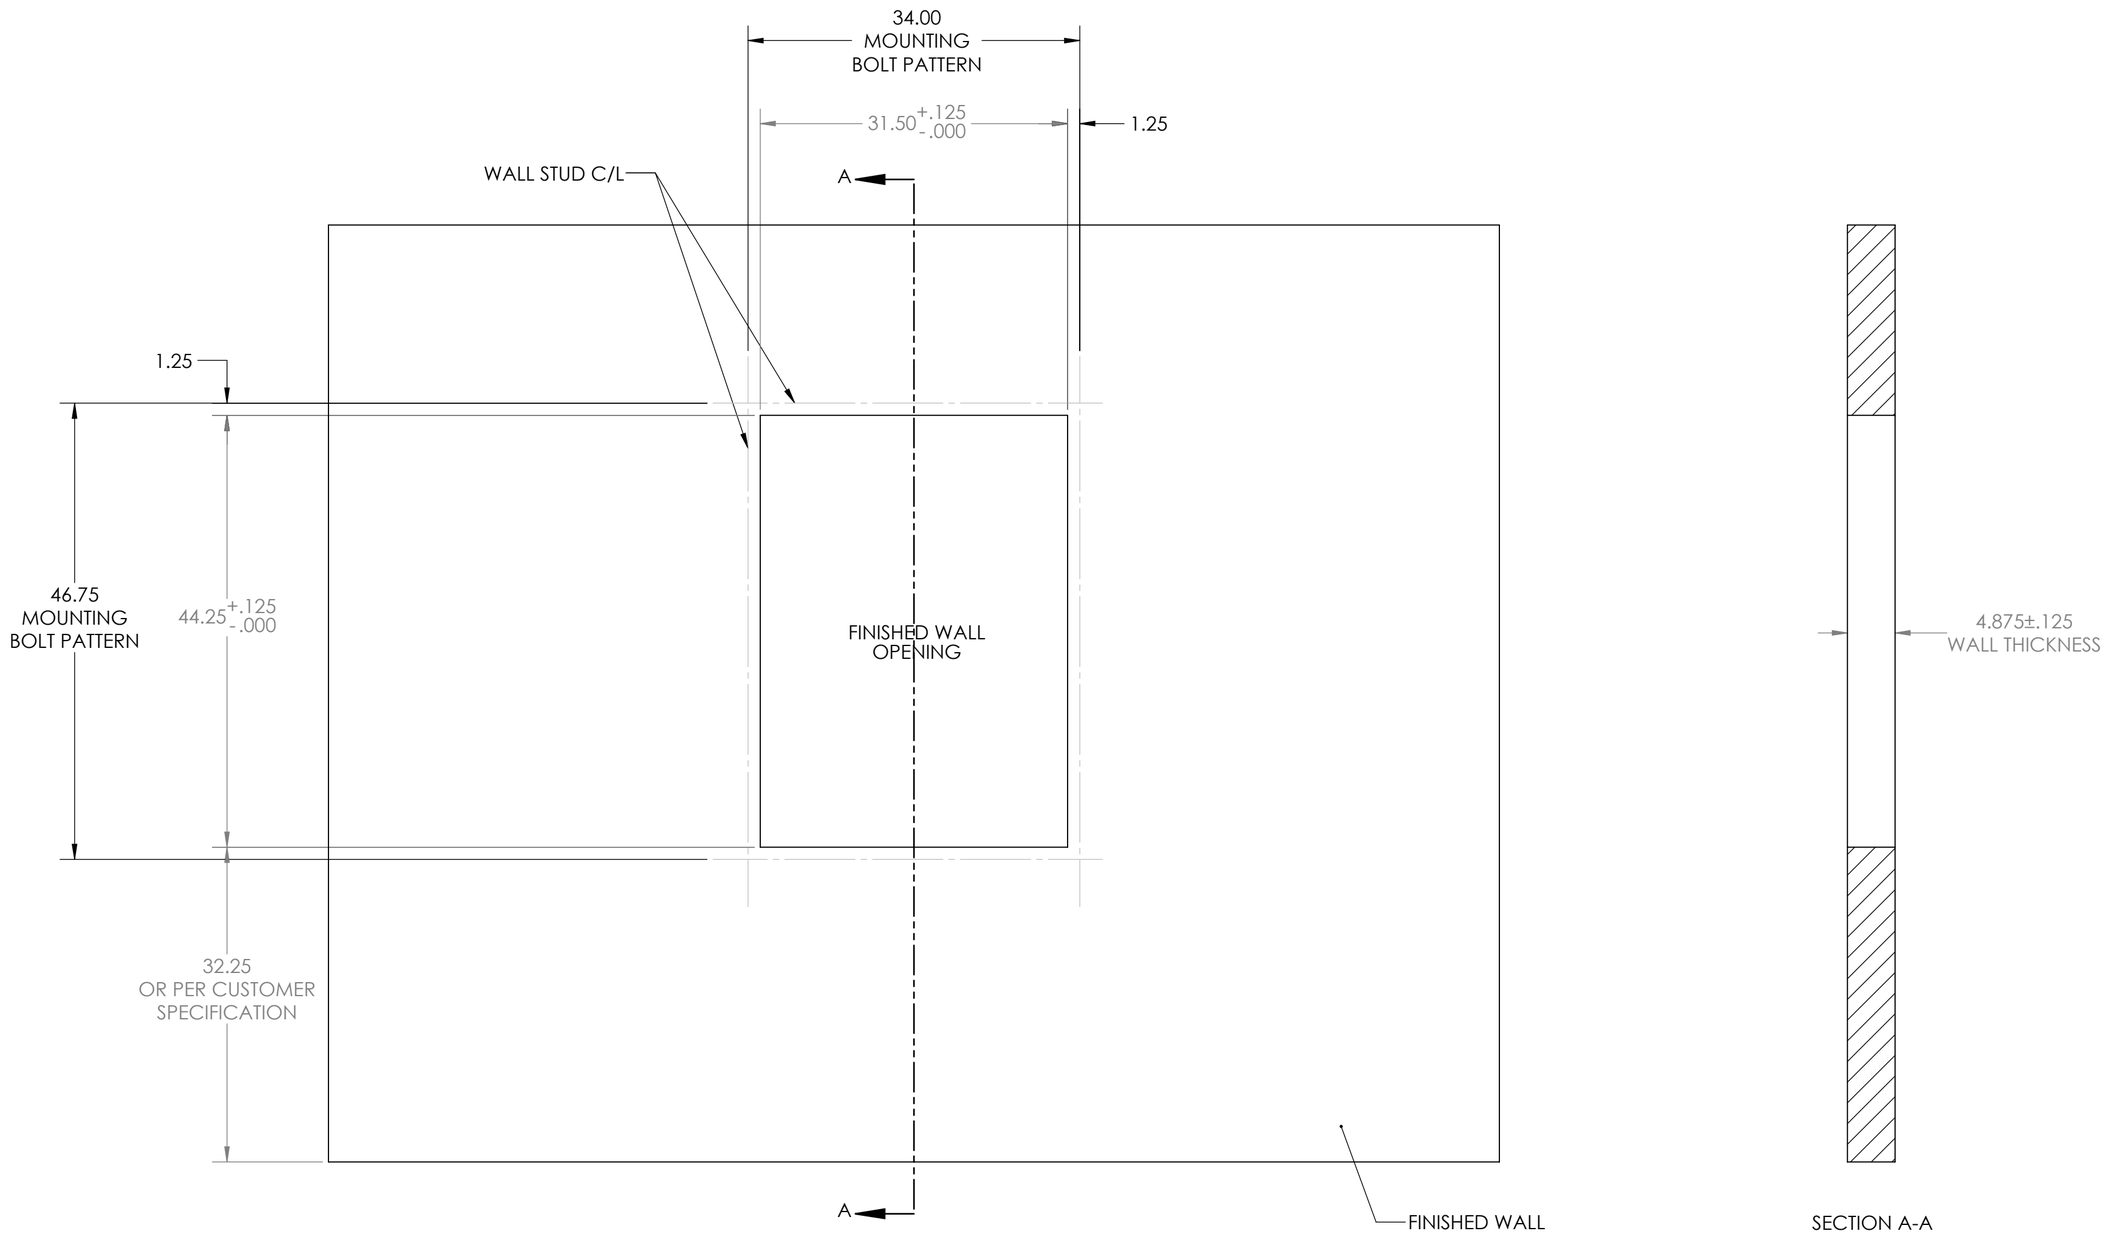

NOTES:
1. WALL STUDS SHOULD BE CENTERED ON THE BOLT PATTERN CENTERLINES TO SUPPORT THE PASS-THRU WINDOW
2. OVERALL WALL THICKNESS SHOULD BE 4.875 +/-.125".

PROPRIETARY AND CONFIDENTIAL

THE INFORMATION CONTAINED IN THIS DRAWING IS THE SOLE PROPERTY OF CLEAN ROOM DEVICES, LLC. ANY REPRODUCTION IN PART OR AS A WHOLE WITHOUT THE WRITTEN PERMISSION OF CLEAN ROOM DEVICES, LLC IS PROHIBITED.

NEXT ASSY	USED ON
APPLICATION	

UNLESS OTHERWISE SPECIFIED:
DIMENSIONS ARE IN INCHES
TOLERANCES:
FRACTIONAL ±1/16
ANGULAR: MACHINED ±0.5°
BEND ±2°
TWO PLACE DECIMAL ±.01
THREE PLACE DECIMAL ±.005
INTERPRET GEOMETRIC TOLERANCING PER: ANSI Y14.5
MATERIAL SEE NOTES
FINISH SEE NOTES
DO NOT SCALE DRAWING

	NAME	DATE
DRAWN	MSC	10/22/15
CHECKED		
ENG APPR.		
MFG APPR.		
Q.A.		

COMMENTS:

CLEAN ROOM DEVICES, LLC

TITLE:
FINISHED WALL OPENING, CRD340

SIZE	DWG. NO.	REV
C	340-018	B

SCALE: 1:12 WEIGHT: SHEET 1 OF 1