REVISIONS				
ZONE	REV.	DESCRIPTION	DATE	APPROVED
	A	INITIAL RELEASE	6/17/13	MSC
	B	CENTERED WALL CUTOUT	10/24/13	MSC
	C	UPDATED ASSEMBLY REFERENCES	4/18/15	MSC

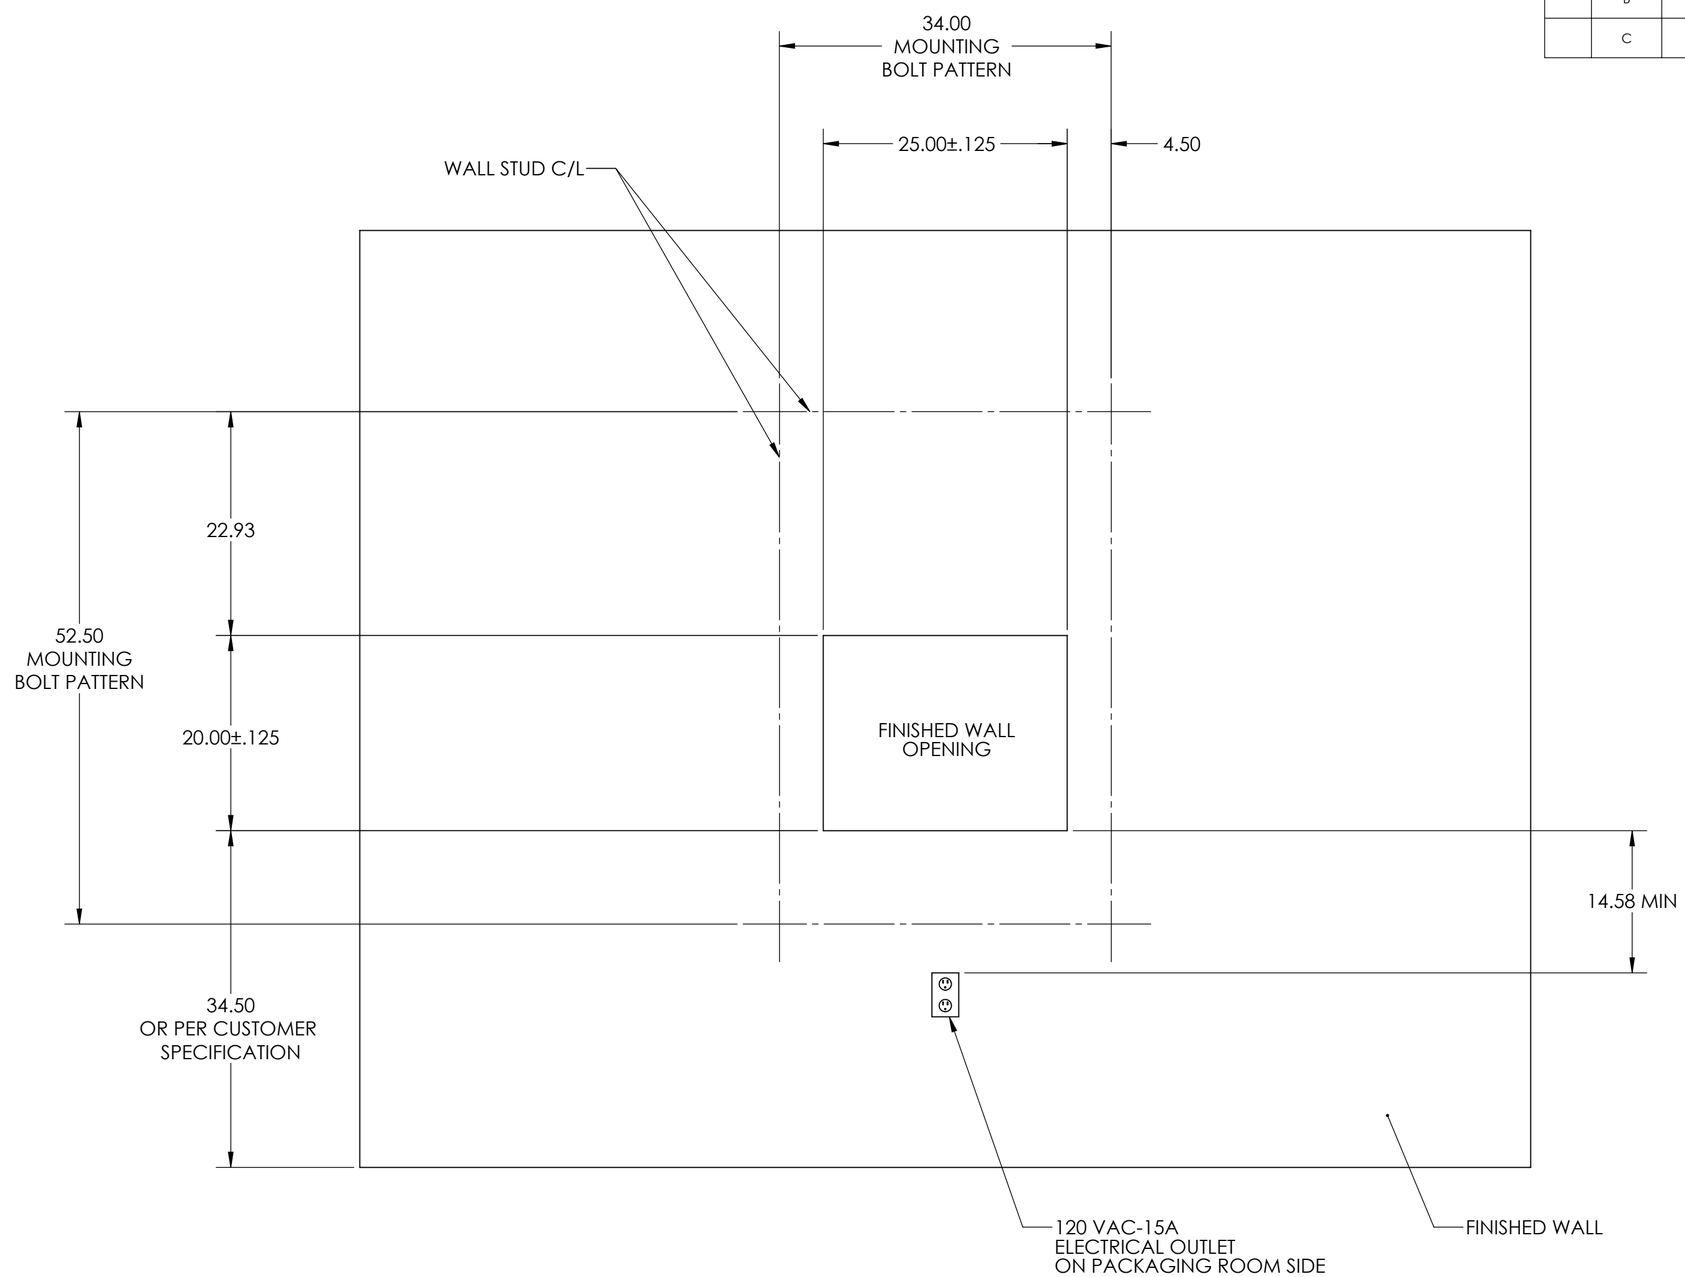

NOTES:
1. WALL STUDS SHOULD BE CENTERED ON THE BOLT PATTERN CENTERLINES TO SUPPORT THE PASS-THRU WINDOW
2. 120VAC-15A ELECTRICAL OUTLET IS REQUIRED TO POWER THE UNIT
3. 6-FOOT POWER CORD IS SUPPLIED WITH THE WINDOW

PROPRIETARY AND CONFIDENTIAL

THE INFORMATION CONTAINED IN THIS DRAWING IS THE SOLE PROPERTY OF CLEAN ROOM DEVICES, LLC. ANY REPRODUCTION IN PART OR AS A WHOLE WITHOUT THE WRITTEN PERMISSION OF CLEAN ROOM DEVICES, LLC IS PROHIBITED.

NEXT ASSY	USED ON
APPLICATION	

UNLESS OTHERWISE SPECIFIED:
DIMENSIONS ARE IN INCHES
TOLERANCES:
FRACTIONAL ±1/16
ANGULAR: MACHINED ±0.5°
BEND ±2°
TWO PLACE DECIMAL ±.01
THREE PLACE DECIMAL ±.005
INTERPRET GEOMETRIC TOLERANCING PER: ANSI Y14.5
MATERIAL SEE NOTES
FINISH SEE NOTES
DO NOT SCALE DRAWING

	NAME	DATE
DRAWN	MSC	6/17/13
CHECKED		
ENG APPR.		
MFG APPR.		
Q.A.		

COMMENTS:

CLEAN ROOM DEVICES, LLC

TITLE:
FINISHED WALL OPENING, CRD310

SIZE	DWG. NO.	REV
C	310-048	C

SCALE: 1:12 WEIGHT: SHEET 1 OF 1